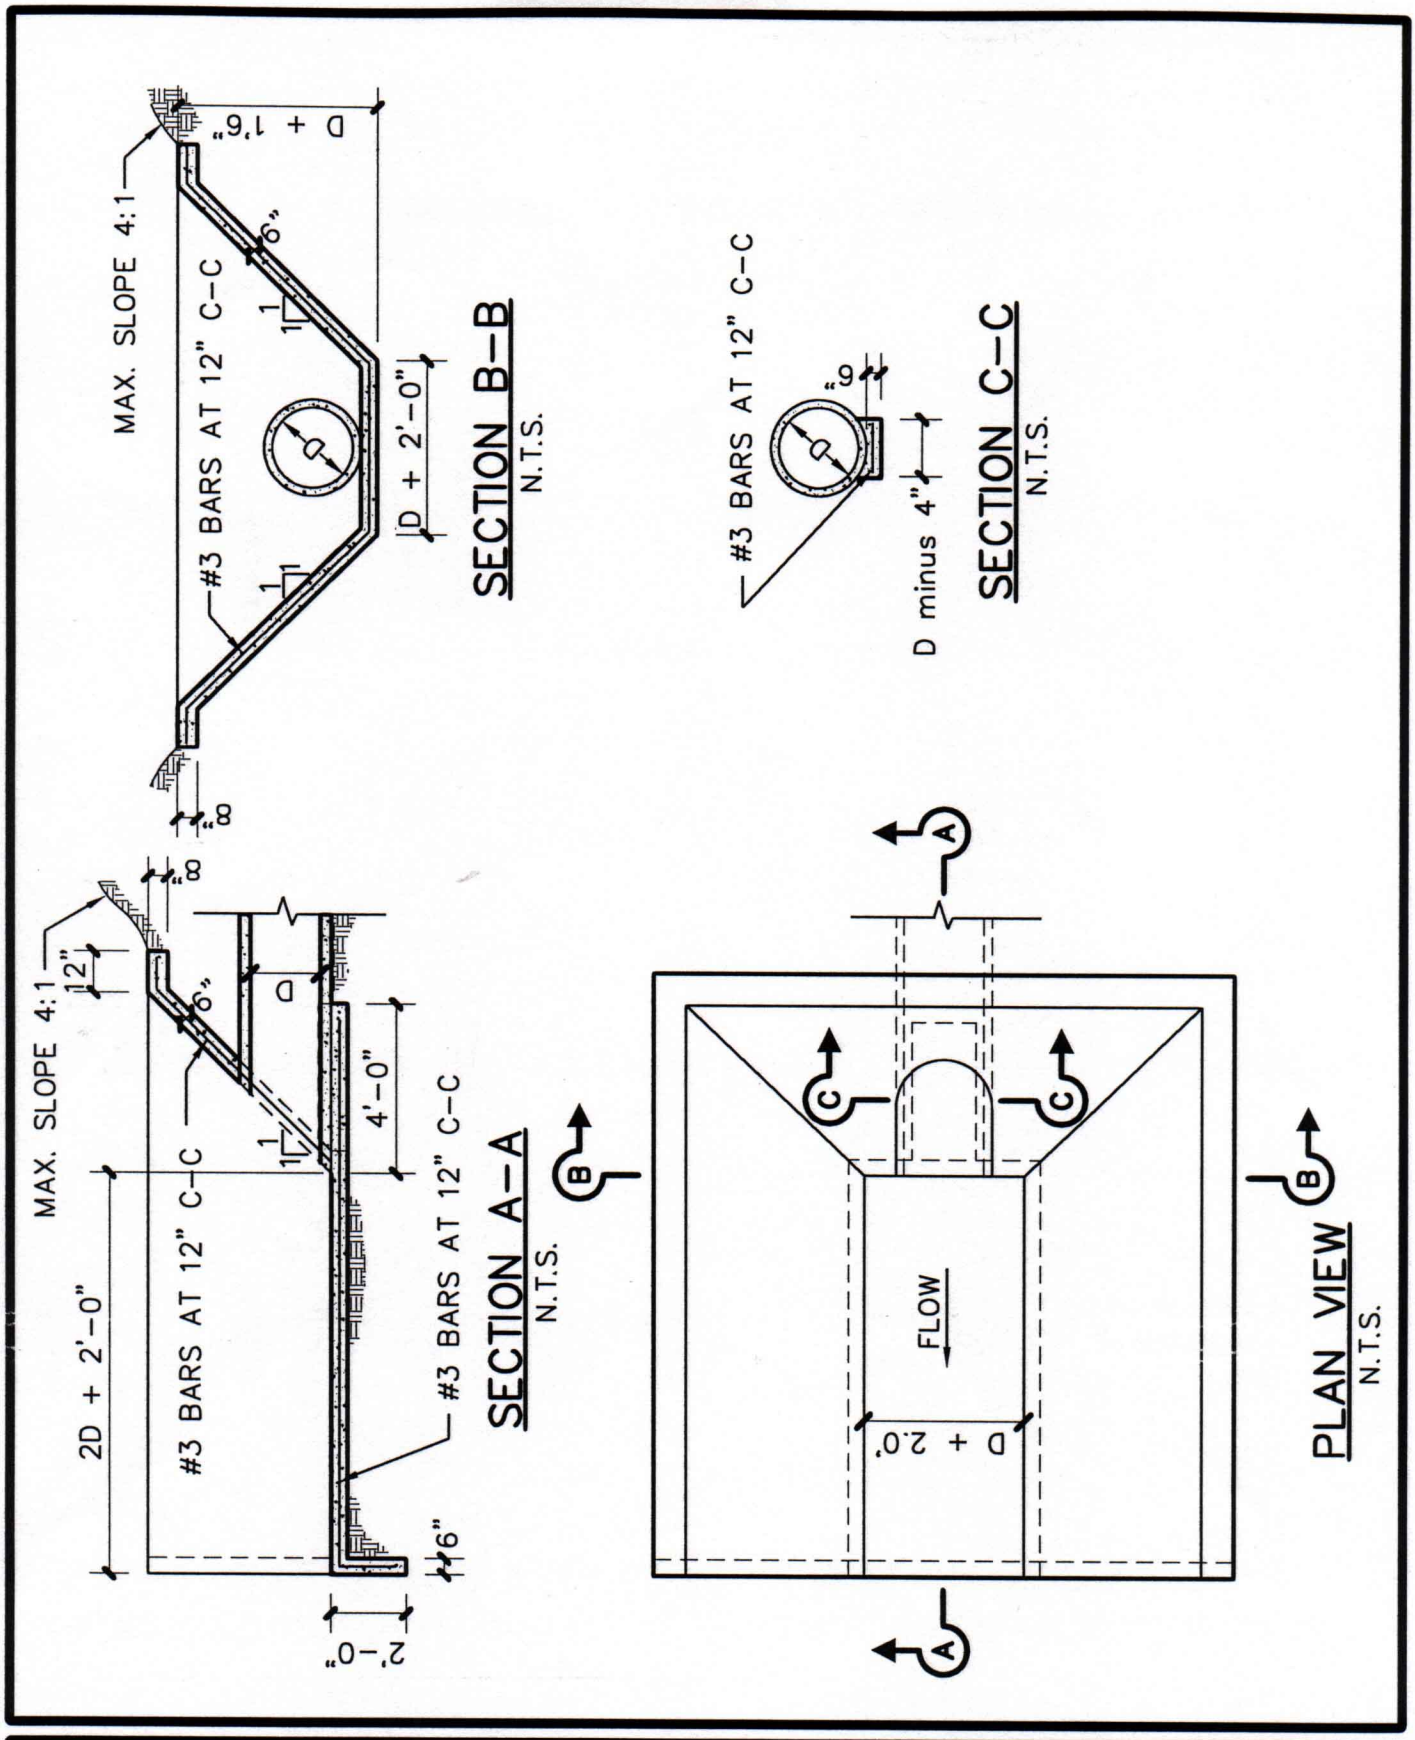

CITY OF DECATUR	DRAINAGE SYSTEM CONSTRUCTION DETAILS STORM SEWER SLOPING HEADWALL	REVISED MAR 2000 SCALE: N.T.S. SHEET: D-12